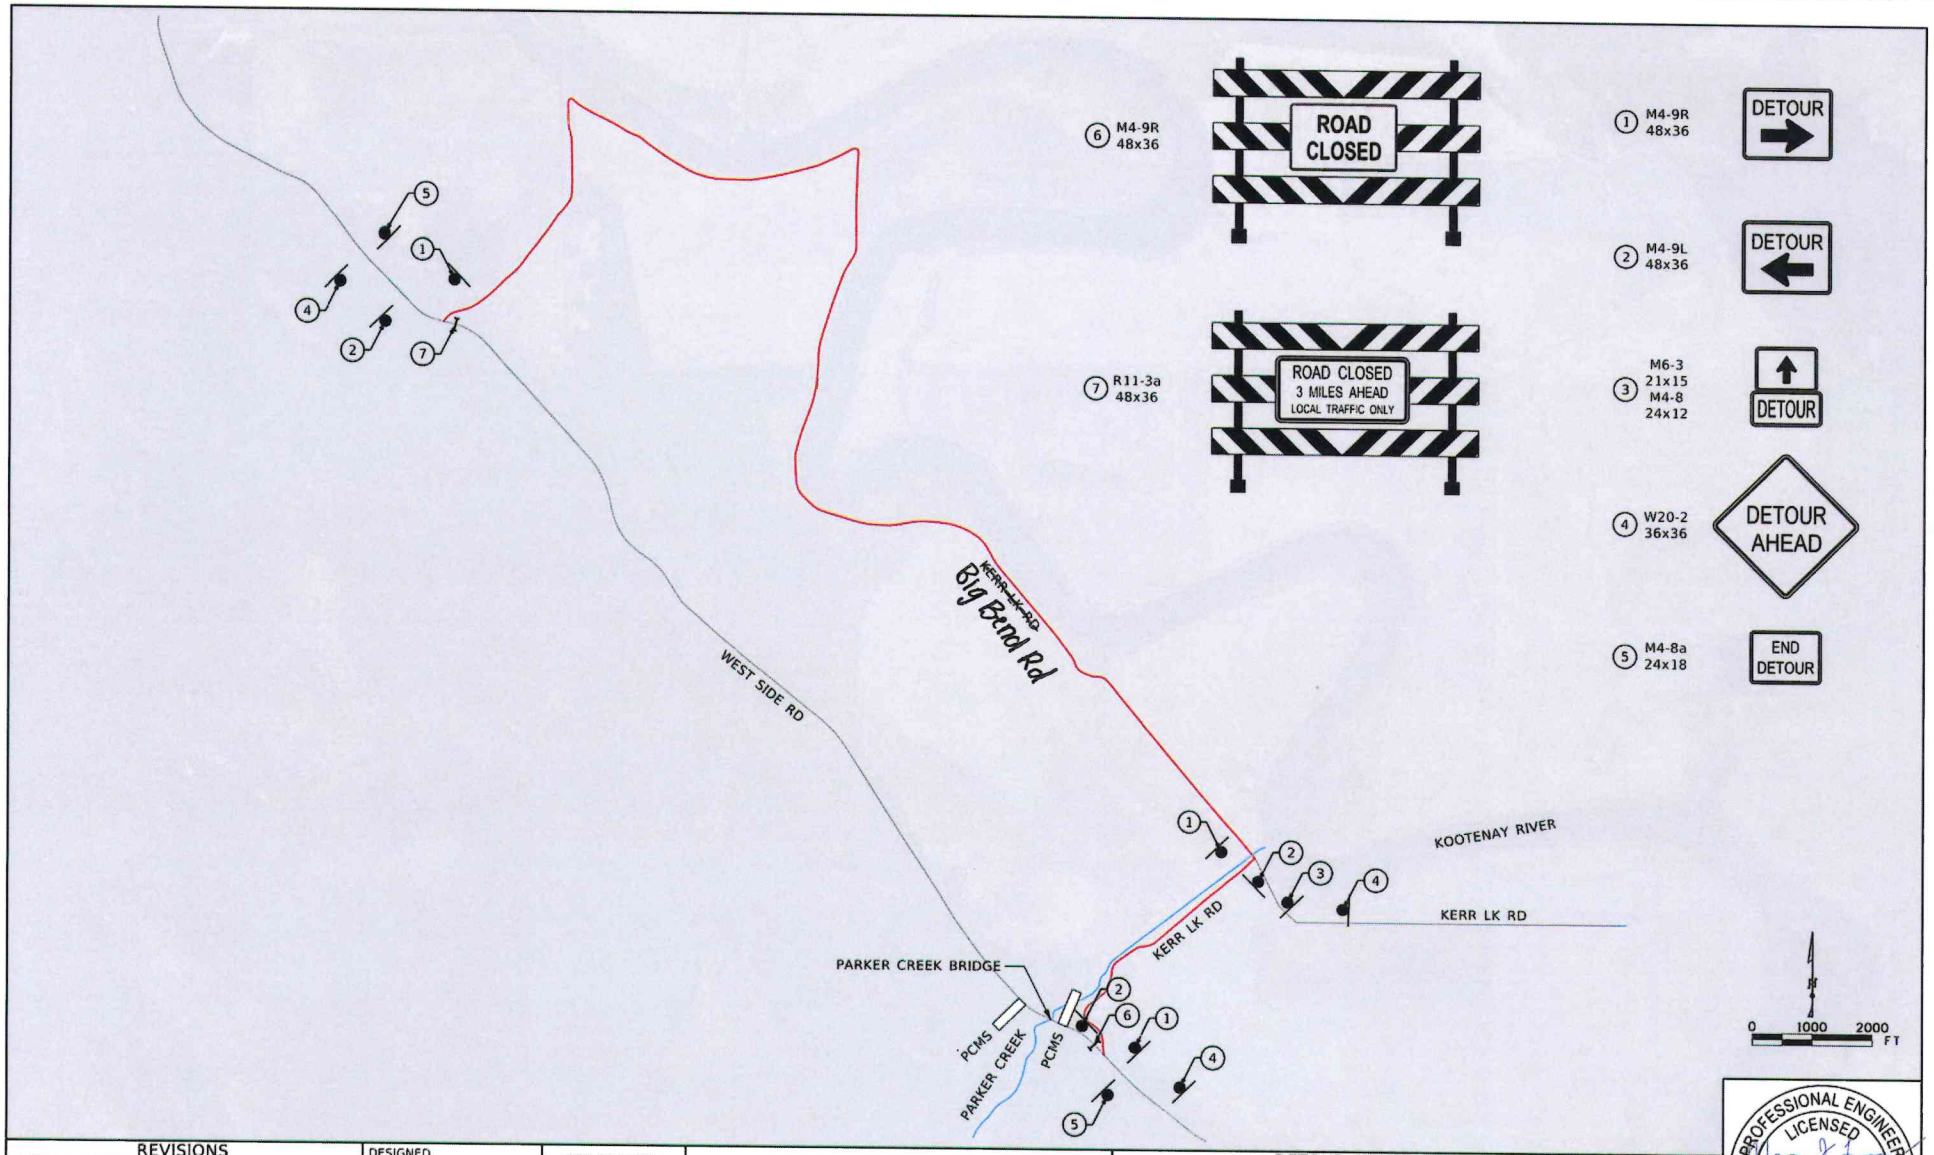

REVISIONS			
NO	DATE	BY	DESCRIPTION

DESIGNED K. MADSEN	SCALES SHOWN ARE FOR 11" X 17" PRINTS ONLY
DESIGN CHECKED M. LEVESEY	
DETAILED K. MADSEN	CADD FILE NAME 20730 TRCP.dgn
DRAWING CHECKED M. LEVESEY	DRAWING DATE: 5-JAN-2026

HMH engineering
3882 N. Schreiber Way, Suite 104
Coeur d'Alene, ID 83815
(208) 635-5825

DETOUR ROUTE

WEST SIDE RD
OVER PARKER CREEK

English	
COUNTY	BOUNDARY
BRIDGE KEY NUMBER	20731
SHEET	13 OF 14

PROFESSIONAL ENGINEER LICENSED 19853 STATE OF IDAHO MARCUS J. LEVESEY 1/5/26